Venue: **RDS, Dublin**
Hall: **Hall 1,2,3,4 + Library**
Event **Growth Frontiers Dublin 2027**
Date: **January 2027**
Client: **Airline Economics**

1 square meter grid

total expo
Date: 27/02/2026
Drawn by: Rob Bannon
PDF scale: 1:100 1 meter square grid

Venue: **RDS, Dublin**
Hall: **Hall 1 Balcony**
Event **Growth Frontiers Dublin 2027**
Date: **January 2027**
Client: **Airline Economics**

total expo

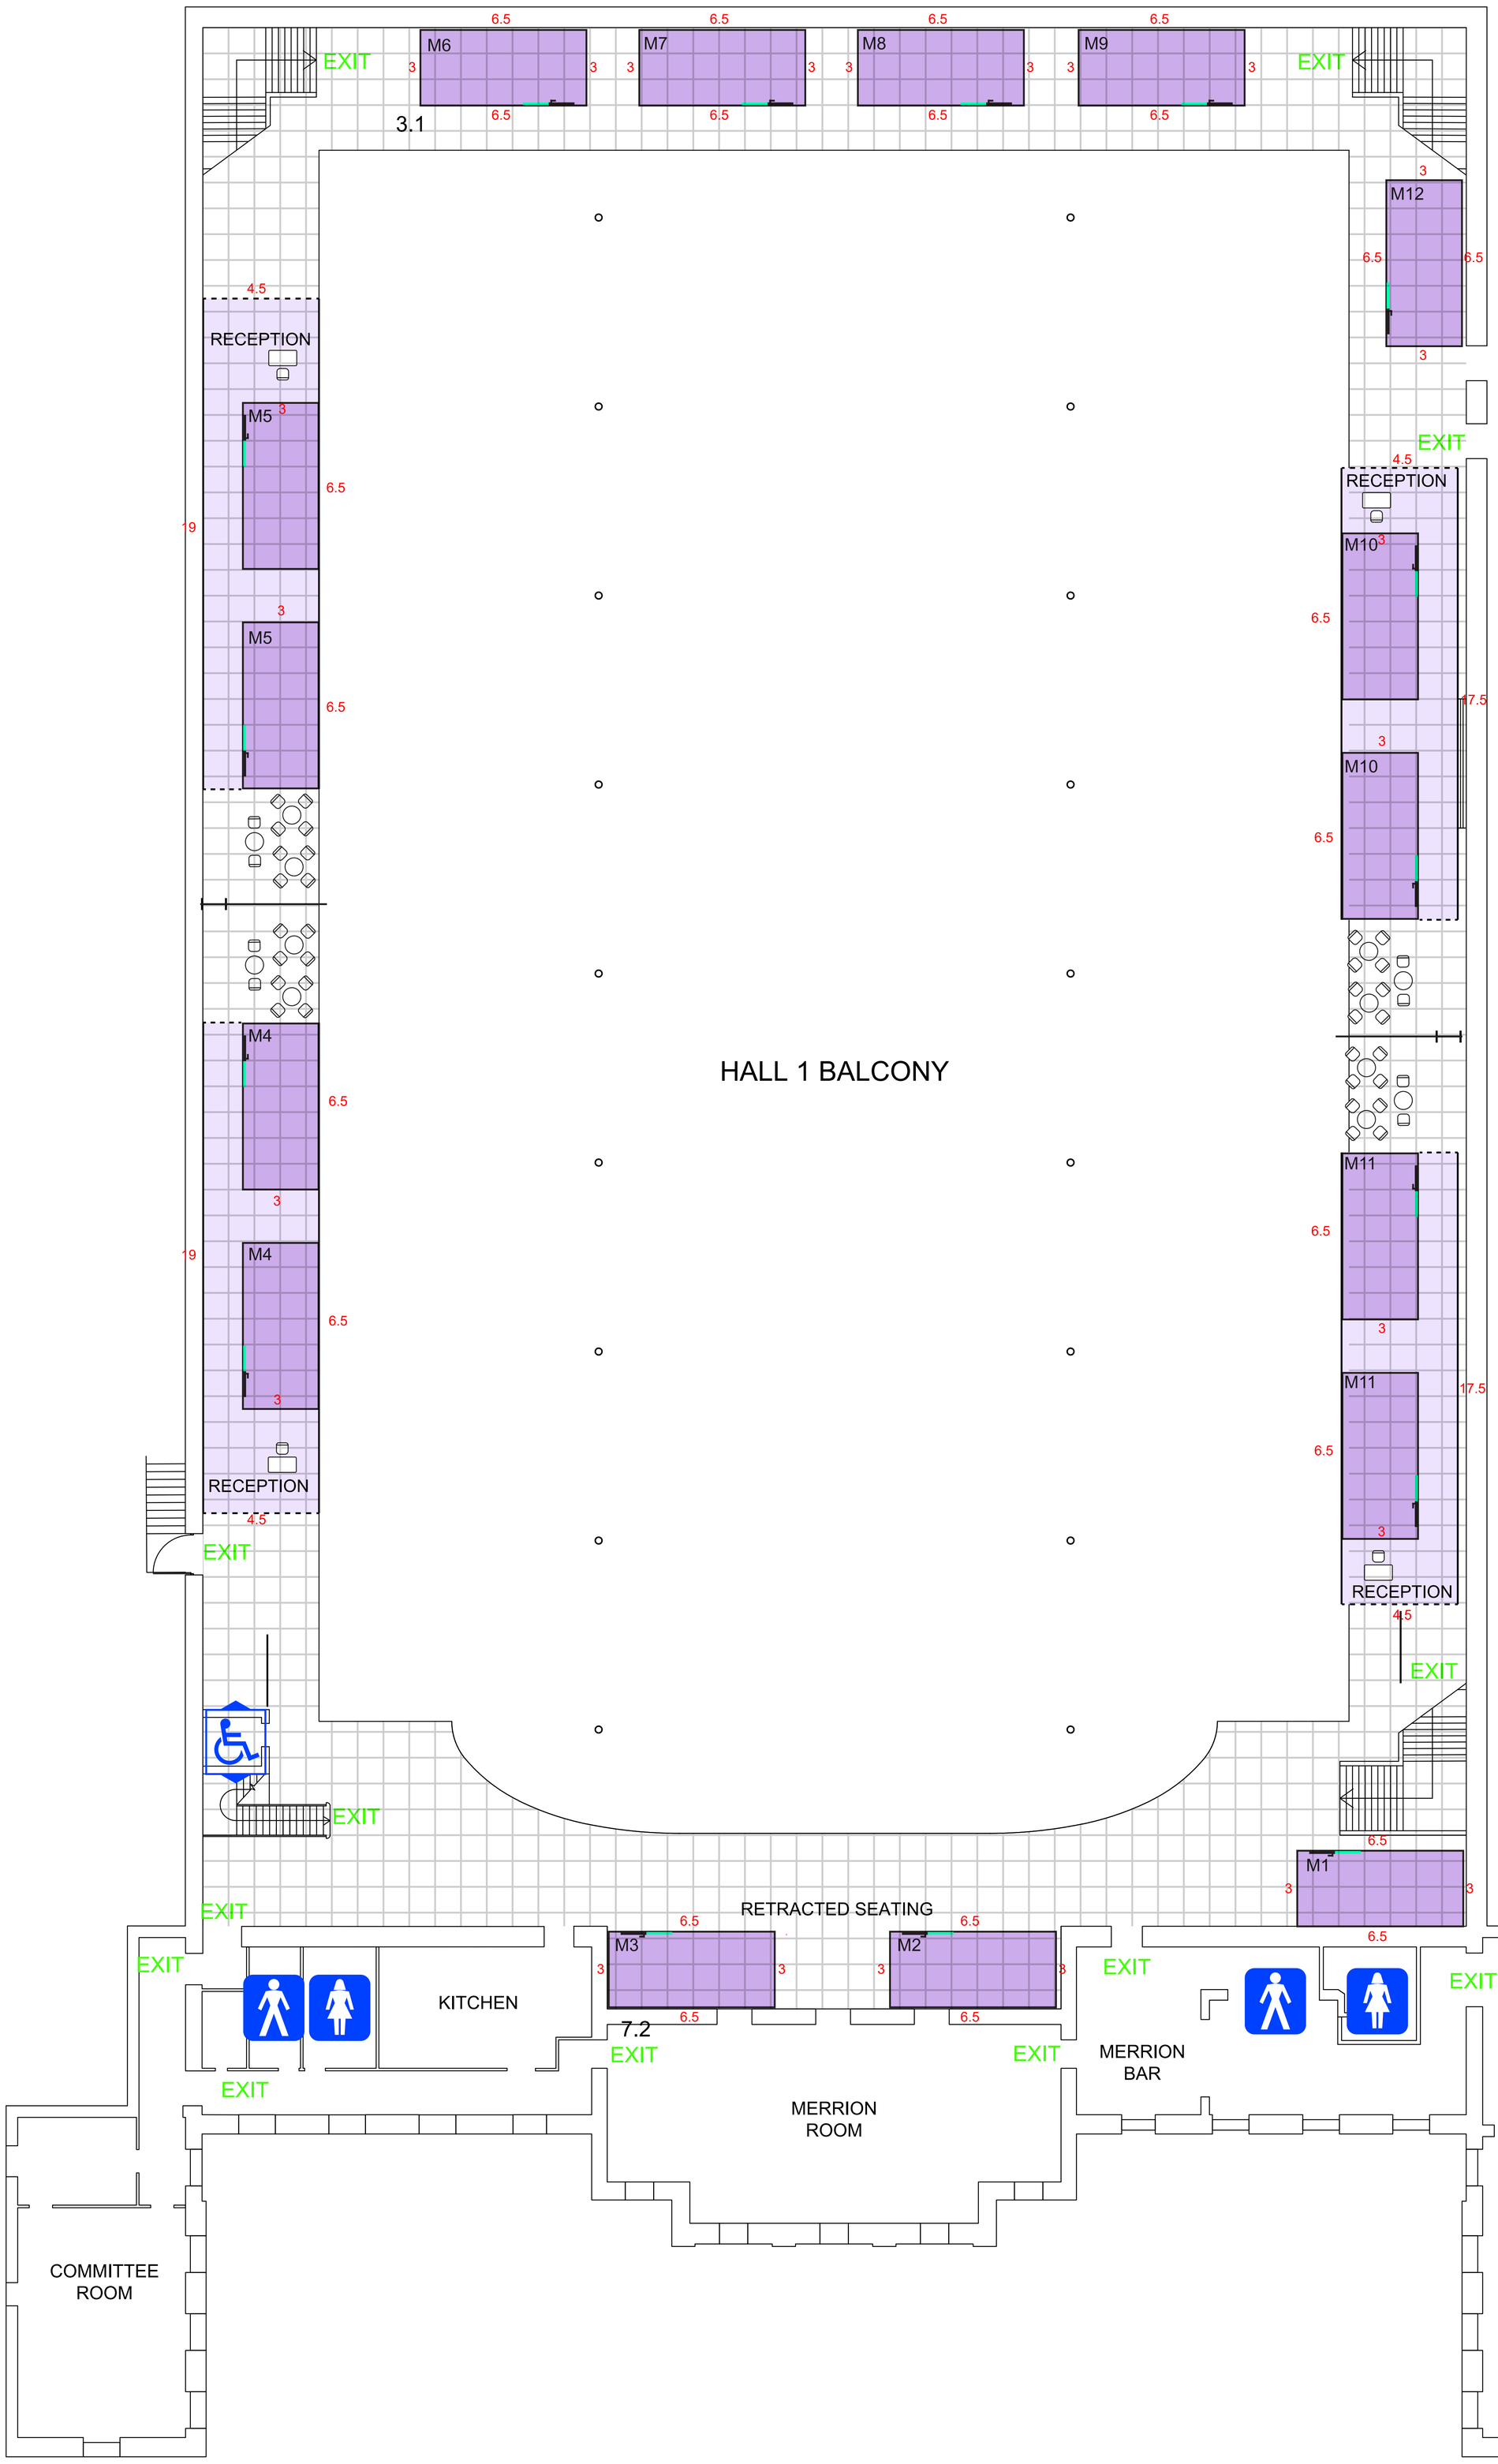


KEY

- MALE TOILETS
- FEMALE TOILETS
- ACCESSIBLE TOILETS
- ACCESSIBLE LIFT
- BABY CHANGING FACILITIES
- ATM
- CAFE / RESTAURANT
- CLOAK ROOM
- EXIT — ILLUMINATED EXIT SIGN
- MANUAL CALL POINT
- FIRE ALARM PANELS
- ALARM SOUNDER
- ALARM SOUNDER / BEACON
- FREE TRAVEL AREA

total expo

Date: 27/02/2026
Drawn by: Rob Bannon
1m
PDF scale: 1:100 1 meter square grid

Venue: **RDS, Dublin**
Hall: **DODDER ROOMS - Halls 5 A,B,C,D & E**
Event **Growth Frontiers Dublin 2027**
Date: **January 2027**
Client: **Airline Economics**

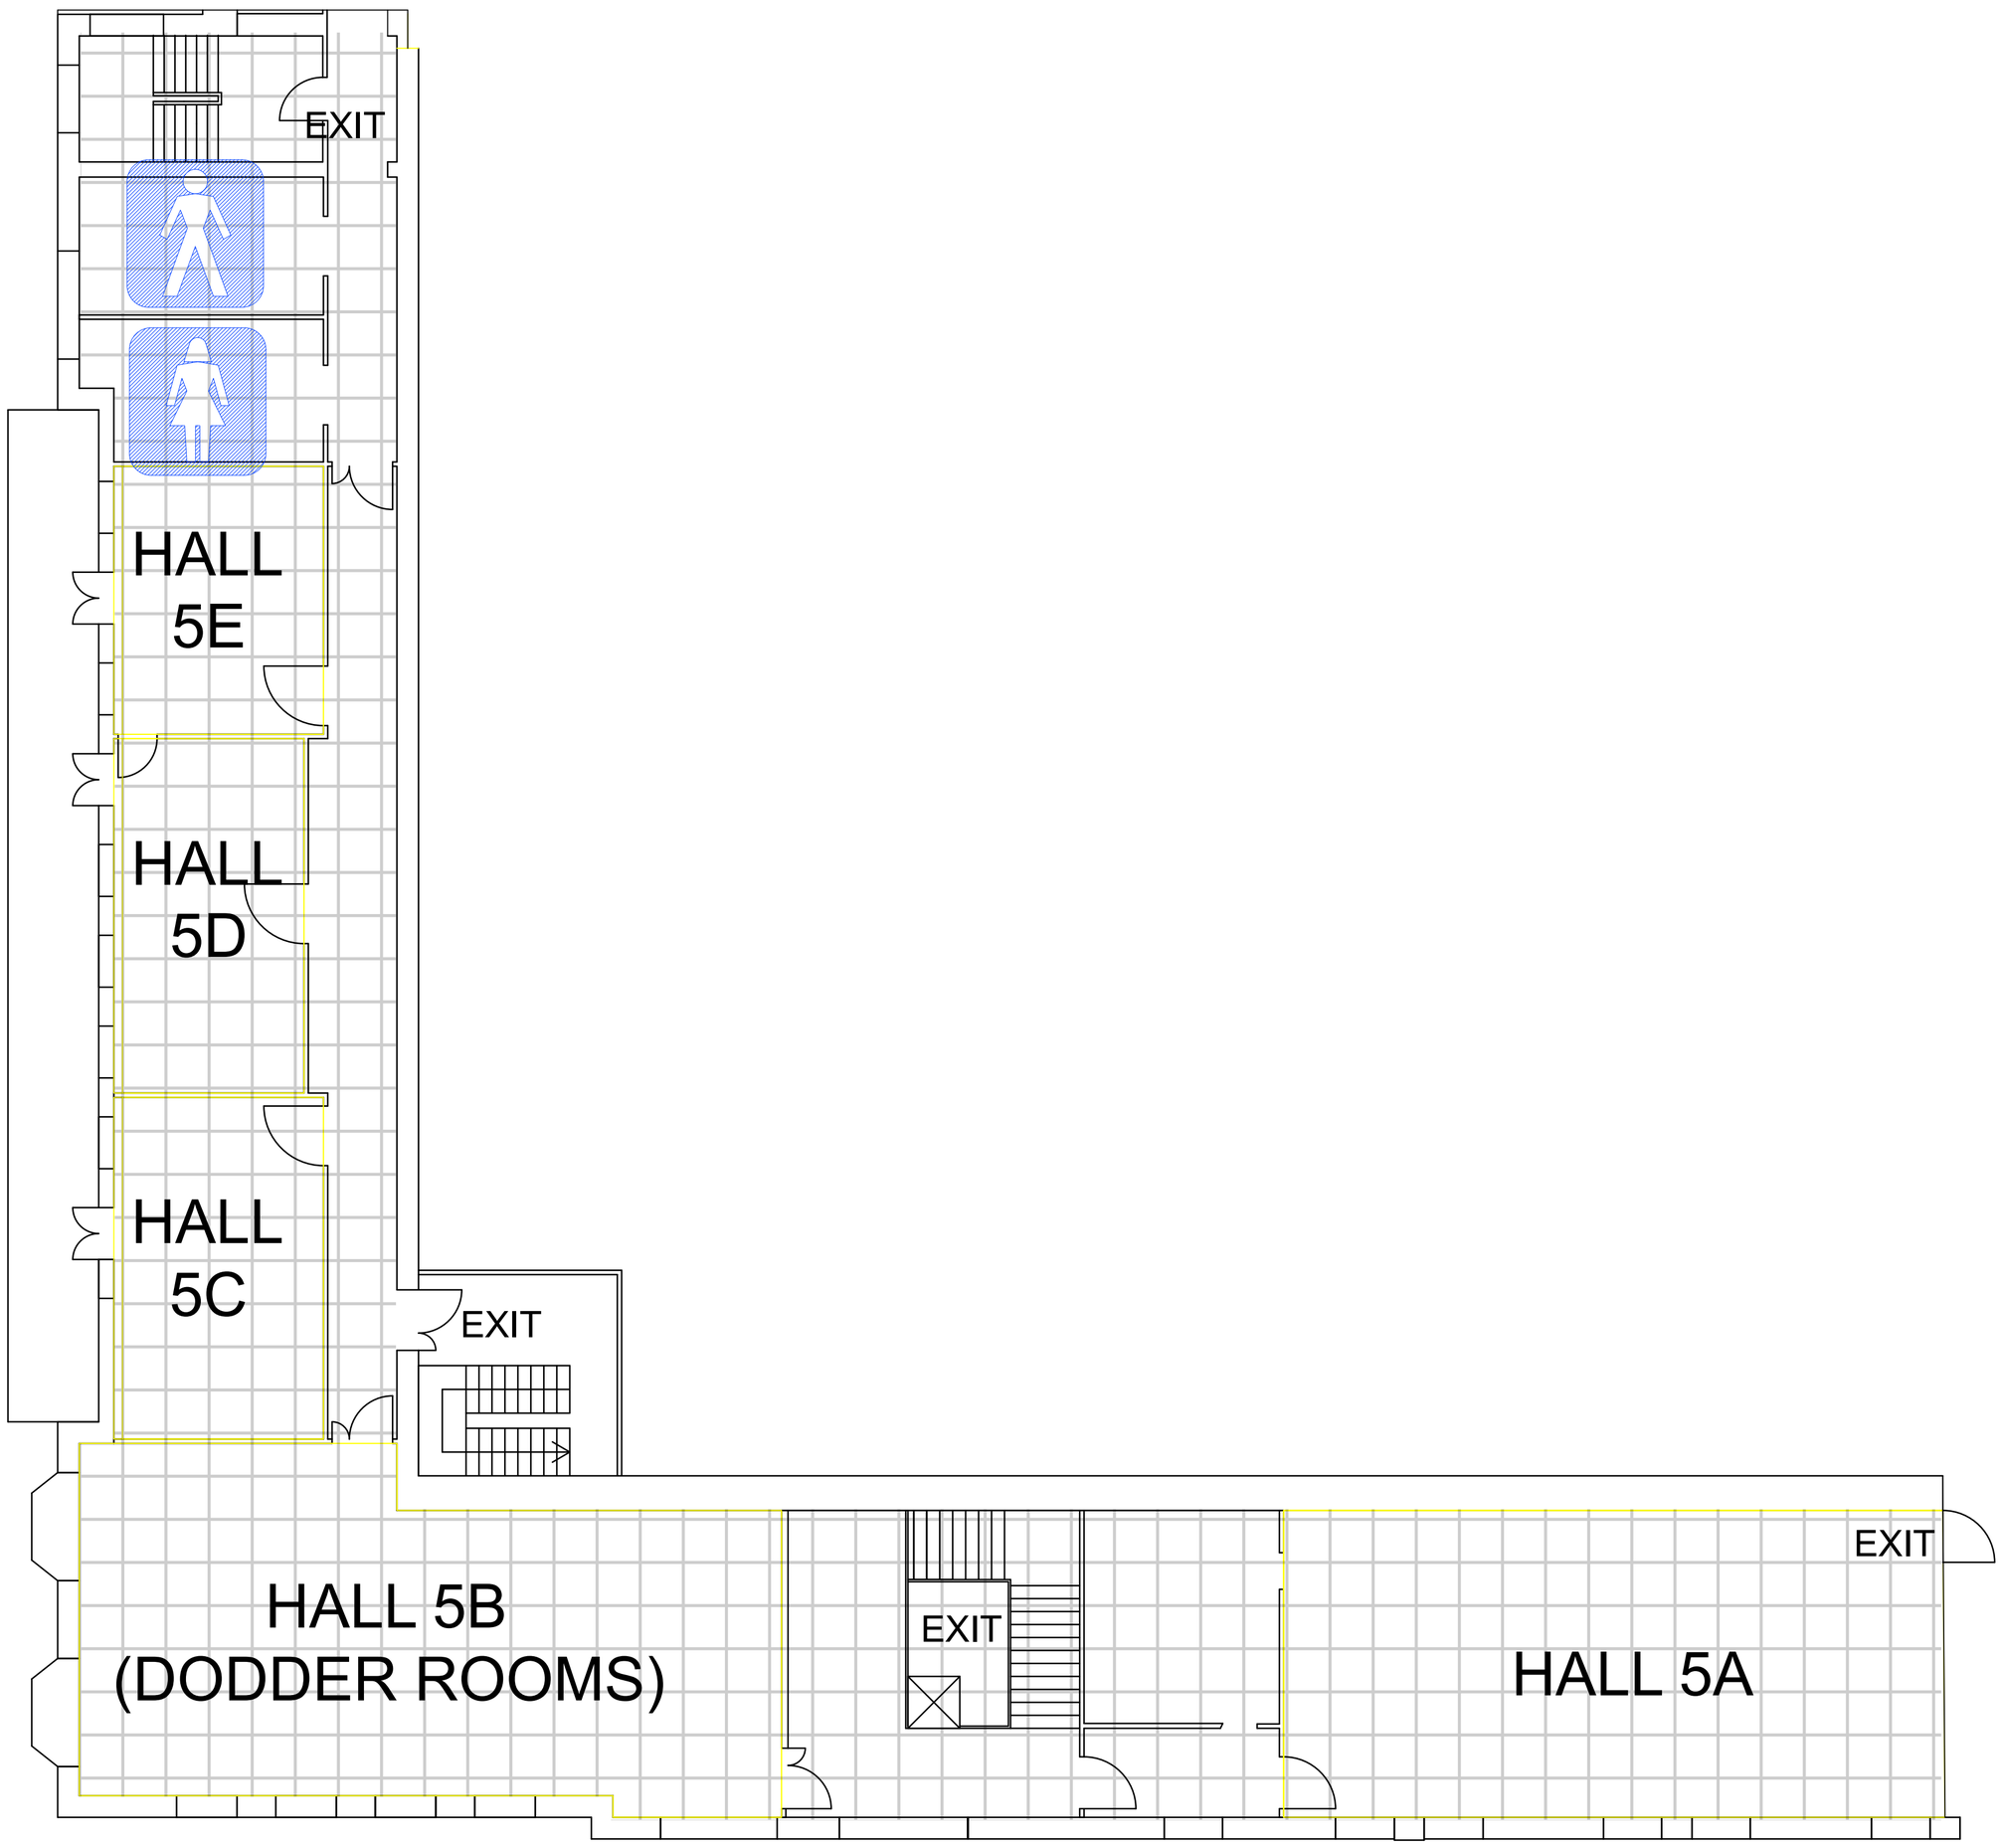


1 square meter grid

total expo

Date: 27/02/2026
Drawn by: Rob Bannon
1m
PDF scale: 1:100 1 meter square grid